

Monday, June 01, 2026, 4:59 pm

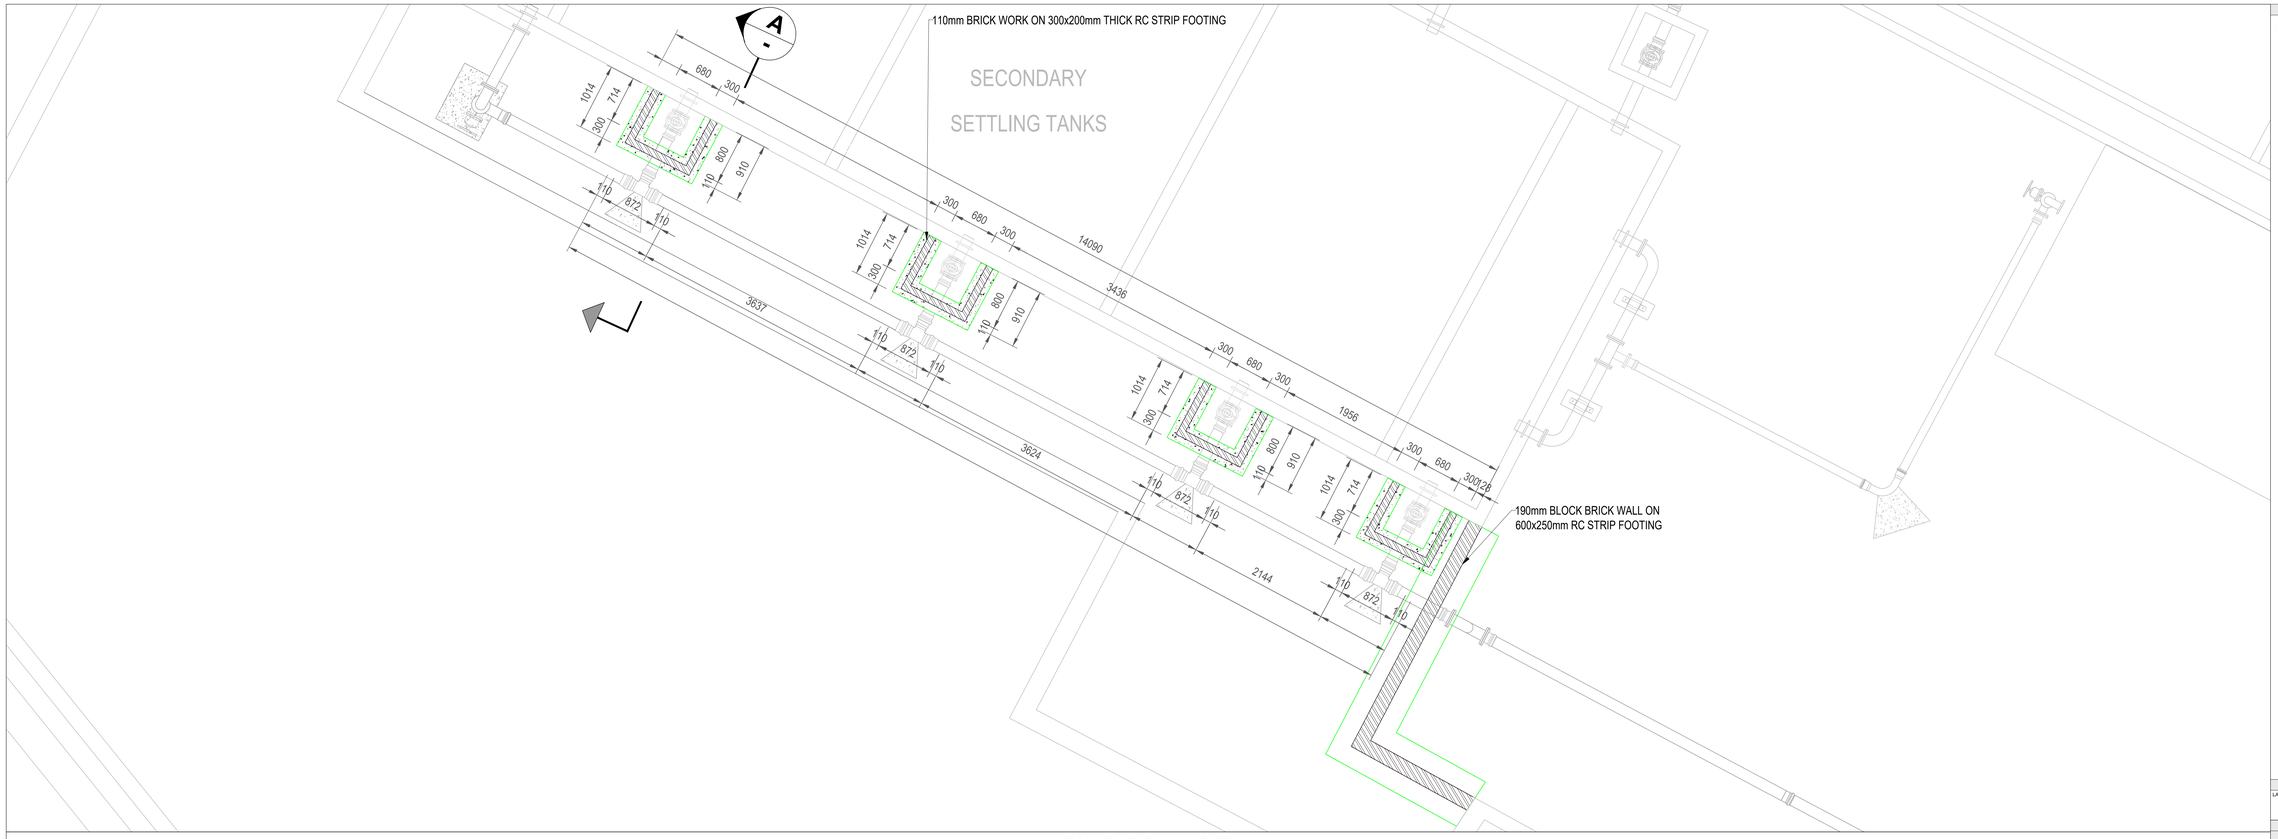

FOUNDATION LAYOUT


SCALE: N.T.S

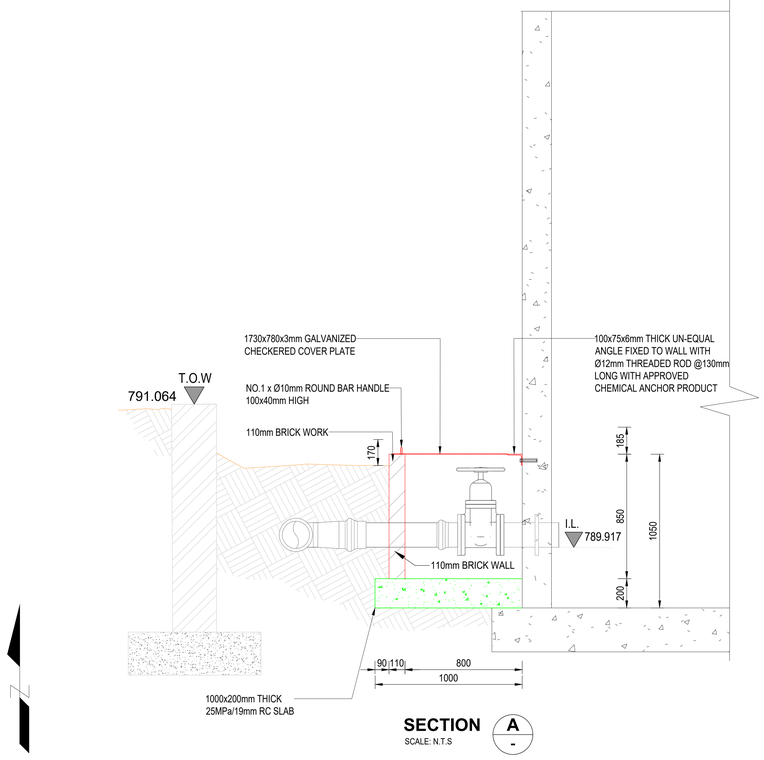

SECTION A

SCALE: N.T.S

TYPE 1 OVERFLOW CHAMBER (4NO.)

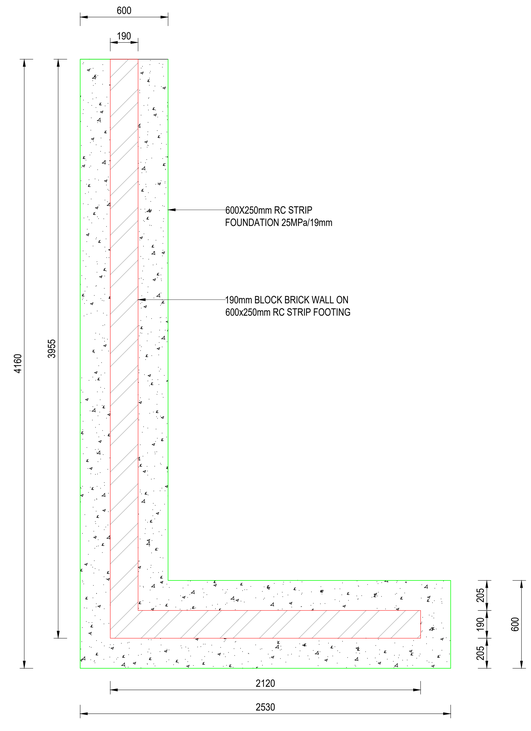

PLAN LAYOUT

SCALE: N.T.S

NOTES / LEGEND

GENERAL

- THE CONTRACTOR IS RESPONSIBLE FOR ENSURING THAT ALL MATERIALS AND WORKMANSHIP CONFORM WITH THE DETAILS AND SPECIFICATIONS SHOWN ON THIS DRAWING, AND ALL RELEVANT SABS SPECIFICATIONS, IRRESPECTIVE OF WHETHER THE ENGINEER HAS INSPECTED THE WORKS ON SITE OR NOT.
- ALL DIMENSIONS AND LEVELS TO BE CHECKED ON SITE AND CORRELATED WITH THE ENGINEER'S DRAWINGS BEFORE CONSTRUCTION COMMENCES.
- NO SCALING WITH SCALE RULER FROM THE DRAWING IS PERMITTED. THE CONTRACTOR MUST ENSURE THAT HE GETS THE CORRECT DIMENSIONS FROM THE ENGINEER BEFORE CONSTRUCTION COMMENCES.
- ALL MATERIALS AND CONSTRUCTION METHODS MUST COMPLY WITH THE NATIONAL BUILDING REGULATIONS (ACT NO. 103 of 1977) INCLUDING ALL AMENDMENTS, AS WELL AS TO ALL LOCAL AUTHORITY REGULATIONS.
- ALL MATERIALS MUST BE FINISHED AND FIXED STRICTLY IN ACCORDANCE WITH THE RELEVANT MANUFACTURERS SPECIFICATIONS, UNLESS EXPLICITLY SPECIFIED DIFFERNTLY.
- ANY DISCREPANCIES OR UNCLEAR ITEMS MUST BE POINTED OUT TO THE ENGINEERS FOR CORRECTION OR EXPLANATION PRIOR TO COMMENCEMENT OF CONSTRUCTION.

DRAWING NOT PRINTED TO SCALE
REDUCED FROM A0 TO A3.

ISSUE DATE:	DRAWING SIZE:	REVISION:
01/06/2026	A1	0

	PRELIMINARY
	INFO ONLY
X	FOR TENDER
	FOR CONSTRUCTION
	AS-BUILT

CLIENT PLAN NUMBER

LAYERS USED

FOR CONSTRUCTION

REFERENCE DRAWINGS

NUMBER	REVISION	DRAWING DESCRIPTION

APPROVED BY COUNCIL / CLIENT

CITY ENGINEER / CLIENT | REG. NO. | DATE

AMENDMENTS CODE

A,B,C.../ : BEFORE TENDER
T0 / : TENDER DRAWING
0,1,2.../ : AFTER TENDER
Z / : AS BUILT

/A : BY CLIENT
/B : BY ARCHITECT
/C : BY MECHANICAL OR ELECTRICAL
/D : BY BVi
/E : BY OTHER ()

DATE	INITIAL	No./CODE	REVISION DESCRIPTION
2025/03/06	B.B	0	ISSUED FOR CONSTRUCTION
2025/06/05	B.B	1	PIPING ADDED WITH DETAILS

COPYRIGHT

THIS DRAWING IS THE PROPERTY OF BVi - CONSULTING ENGINEERS.
IS PRIVATE AND CONFIDENTIAL AND IS SUPPLIED ON THE EXPRESS UNDERSTANDING THAT IT IS NOT TO BE USED FOR ANY PURPOSE OR COPIED OR COMMUNICATED TO ANY PERSON WITHOUT THE WRITTEN PERMISSION OF THE PROPRIETORS.

OFFICES

PROVINCE	OFFICE		E-MAIL
Gauteng	Pretoria	(012) 349-0099	pta@bvigp.co.za
Free State	Bloemfontein	(051) 447-2137	bfn@bvifs.co.za
	Welkom	(057) 353-2499	wel@bvifs.co.za
Northern Cape	Upington	(054) 337-9500	upt@bvinc.co.za
	Springbok	(027) 712-3654	spk@bvinam.co.za
KwaZulu-Natal	Durban	(031) 368-8282	dbn@bvikn.co.za
	Empangeni	(035) 760-1782	emp@bvikn.co.za
Eastern Cape	Port Elizabeth	(041) 373-4343	bviec@mweb.co.za
	Cradock	(048) 881-3344	cdk@bvifs.co.za
Western Cape	Cape Town	(021) 418-3935	cpt@bviwc.co.za

Visit or contact us online at www.bvigroup.co.za

bvi ENGINEERING PROCUREMENT MANAGEMENT
Springbok Office
Registration no.: 1998/000204/07

BBBEE Level 1

CESA
Consulting Engineers South Africa

CLIENT

NAMA-KHOI MUNICIPALITY

PROJECT

NABABEEP WWTW EPC

DRAWING TITLE

BRICK WORK AND CONCRETE WORKS LAYOUT, SECTION AND DETAILS

APPROVED BY BVi

20160772 | OCT 2016
ENGINEER/TECHNOLOGIST | REG. NO. | DATE

SCALE	N.T.S	DRAWN	J. JAFTHA
DESIGNED	W. CLOETE	CHECKED	W. CLOETE

PLAN NUMBER	REVISION NO.	DATE SAVED
35023.01-203-01	T0	01/06/2026

35023.01-203-01revT0-Brick and Concrete Work Layout, Sections and Details-Detention Tank Phase 02.dwg

O:\ISO Deltek V18\30000 - 79999 Projects\35023.01 Nababeep WWTW EPC\Drawings\Drawings Tender stage\Phase 02\Jacques Jaftha\35023.01-203-01revT0-Brick and Concrete Work Layout, Sections and Details-Detention Tank Phase 02.dwg