


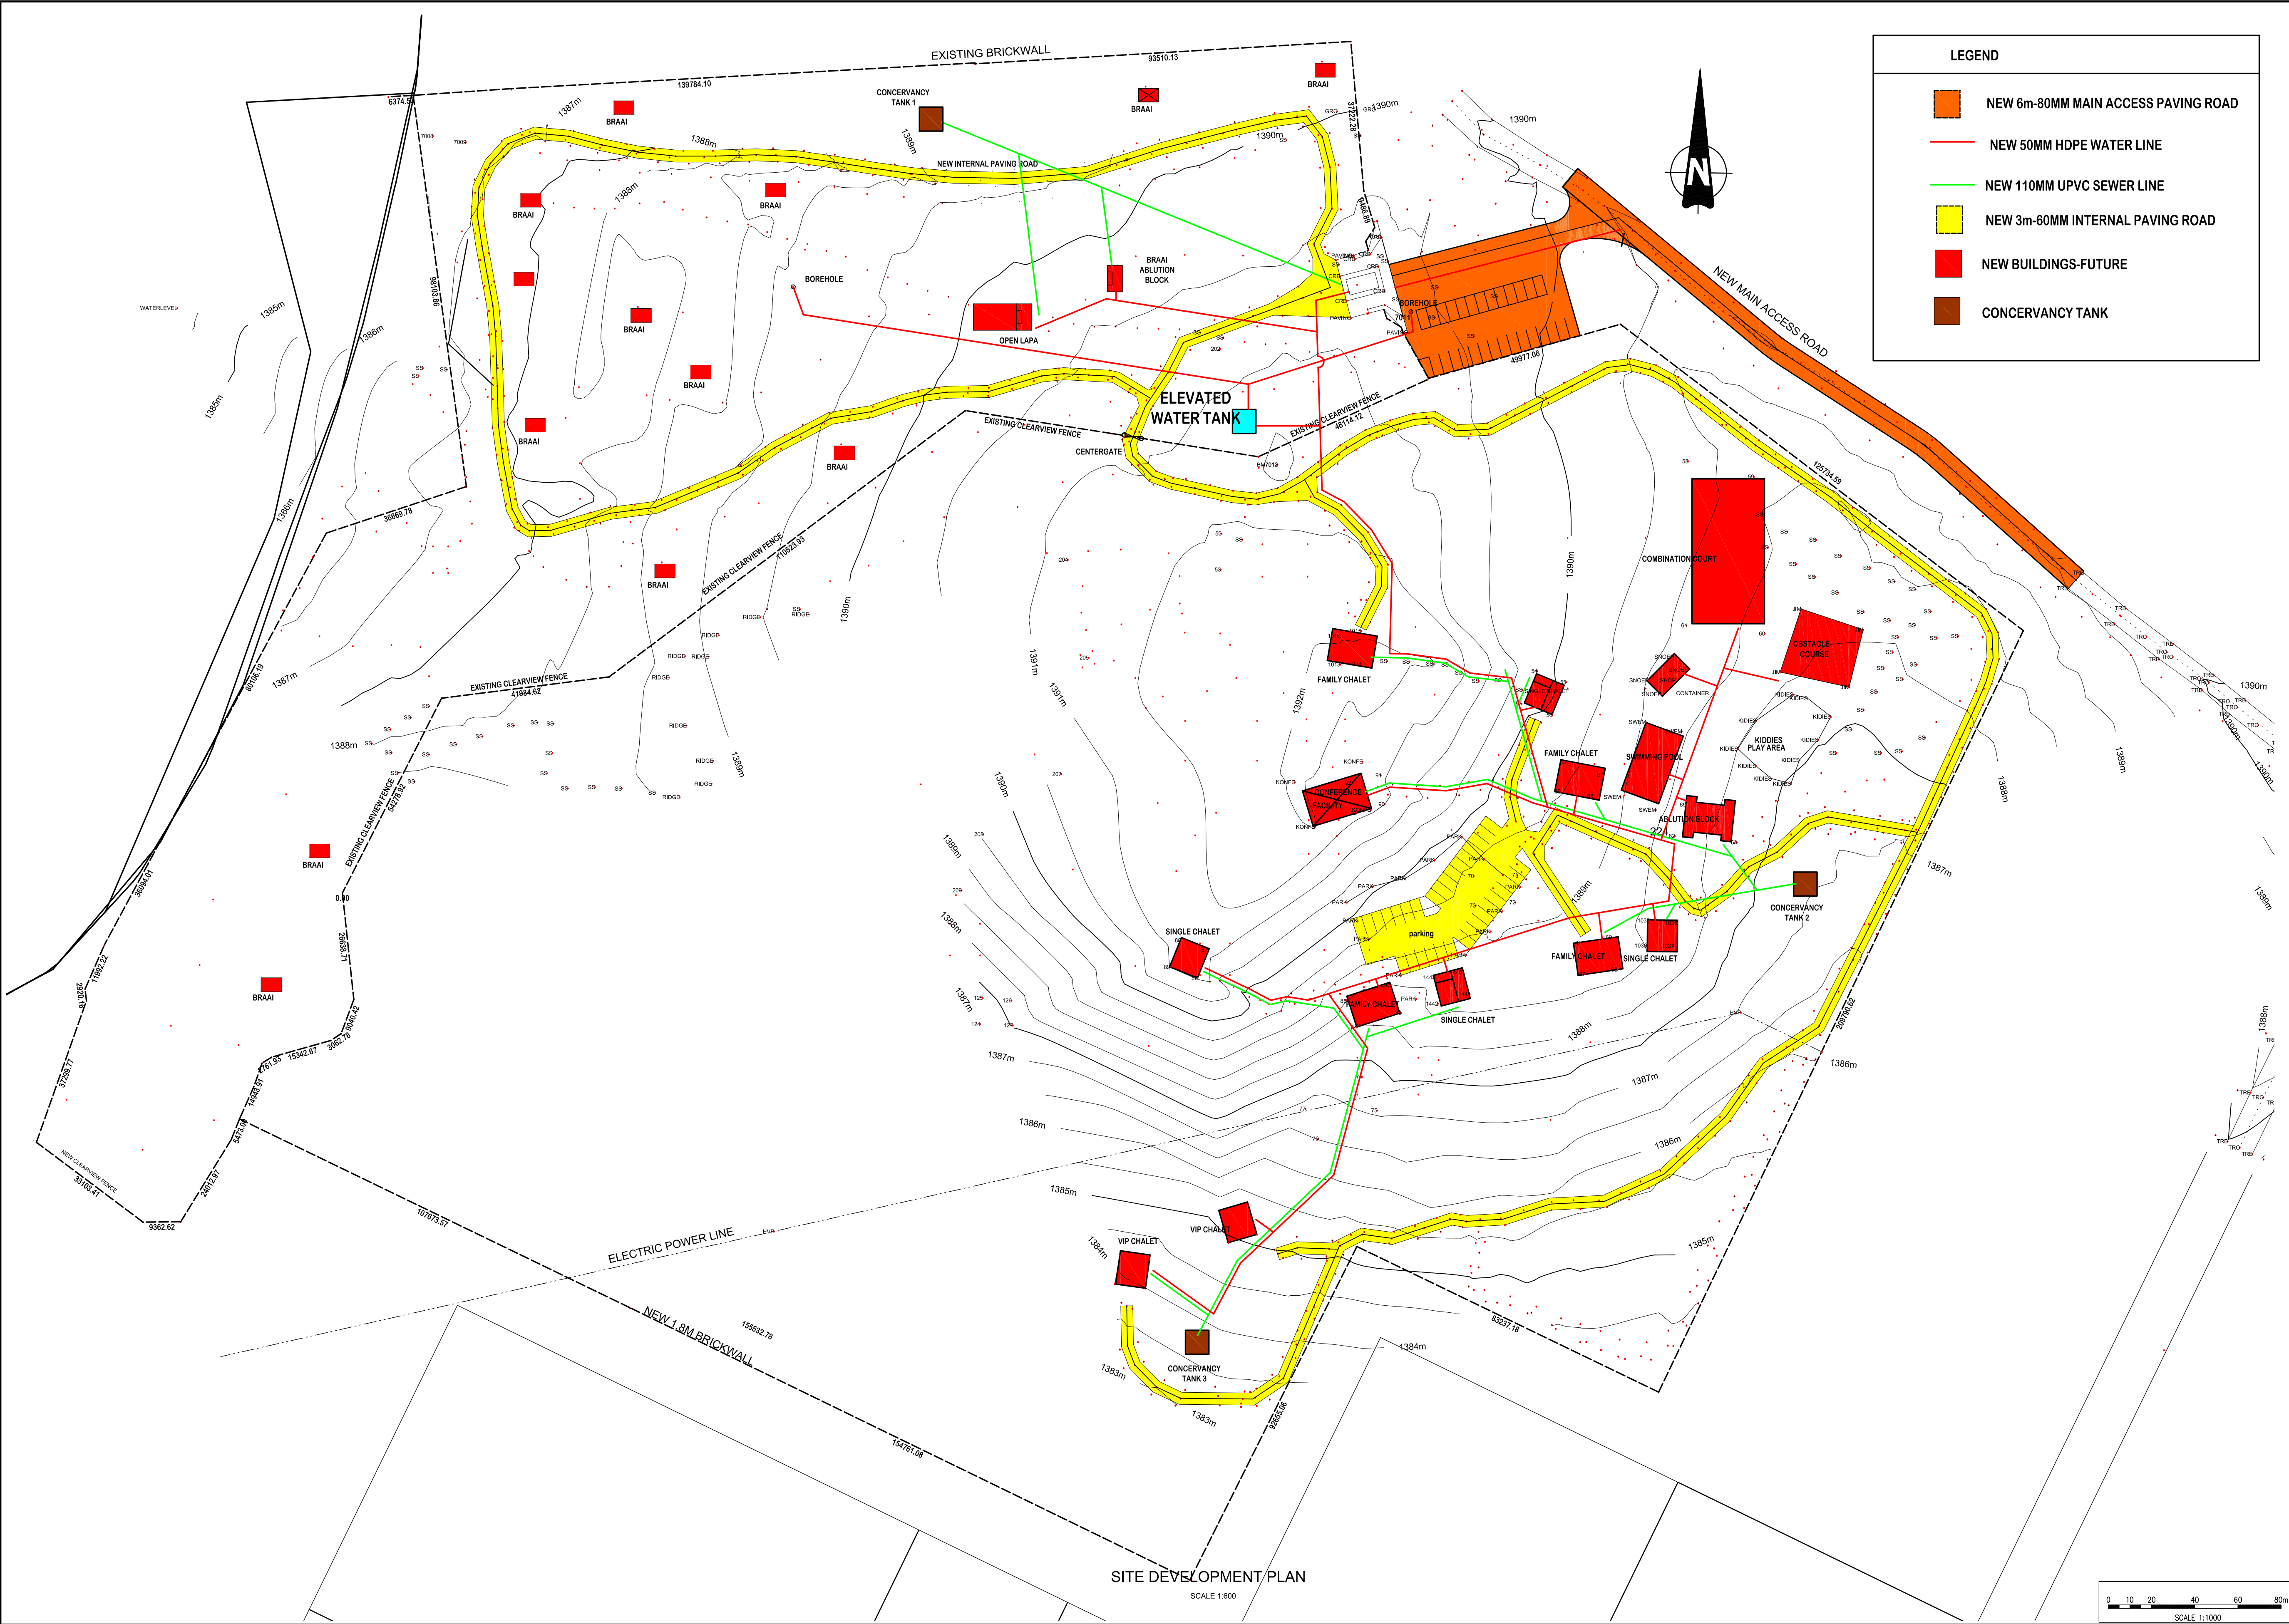

NOTES AND SPECIFICATIONS

LEGEND

ROADS:

- KERBING TO BE AS PER STANDARD DETAIL PLANS.
- TRAFFIC CONTROL MUST COMPLY WITH THE REQUIREMENTS OF THE SOUTH AFRICAN ROAD TRAFFIC SIGNS MANUAL (THIRD EDITION).
- ALL LEVELS TO BE CONFIRMED ON SITE.

STORMWATER

- MINIMUM PIPE DIAMETER TO BE 450mm.
- MINIMUM PIPE FALL TO BE 1:200(1%) UNLESS OTHERWISE APPROVED BY MUNICIPALITY.
- PIPE BEDDING TO BE CLASS B UNLESS OTHERWISE SPECIFIED.
- ALL EXCAVATIONS AND BEDDING MUST BE INSPECTED AND APPROVED BY THE ENGINEER BEFORE LAYING OF ANY PIPES.
- CLEAN EXISTING STORMWATER INLETS AND REPAIR WHERE NECESSARY (IF APPLICABLE).
- BELL MOUTHS TO HAVE FIG.8c KERBS

LEGEND

PROPOSED:

- STORMWATER PIPE
- JUNCTION BOX
- FIELD INLET
- KERB INLET
- GRID INLET
- WINGWALL OUTLET
- STORMWATER GRID GRATING
- STORMWATER MANHOLE
- BENCHMARK
- STORMWATER CHANNEL
- GUARDRAILS
- PROPOSED SURFACE
- EXISTING BLOCK PAVING
- PROPERTY BOUNDARY
- MOUNTABLE CONCRETE KERB FIG.8b

EXISTING:

- JUNCTION BOX
- FIELD INLET
- KERB INLET
- GRID INLET
- WINGWALL OUTLET
- STORMWATER MANHOLE
- BENCHMARK
- STORMWATER CHANNEL
- GUARDRAILS
- PROPOSED SURFACE
- EXISTING BLOCK PAVING
- PROPERTY BOUNDARY
- MOUNTABLE CONCRETE KERB FIG.8b

AMENDMENTS		
NR.	DATE	DESCRIPTION

CONSULTANTS DETAIL:
TEKROD CONSULTING ENGINEERS
218 Rivier Street
Villa Perez, Unit no 8
Potchefstroom
2531
TEL : 015 023 1118
eMAIL: admin@tekrod.co.za
WEBSITE: www.Tekrod.co.za



CLIENT DETAIL:
Maquassi Hills Local Municipality
19 Kruger Street, Wolmaransstad
North West Province
South Africa
Customer Service: 018 065 0010
Fax: 018 596 1555



Maquassi Hills
Local Municipality

DESIGNED B Appels
DRAWING CHECKED BY T MASWANGANYI
DRAWN B Appels
Civil Draughtsmen Services AWA ARCHITECTURAL DESIGNS

LOCATION OF PROJECT: Witpoort, Maquassi Hills		DESCRIPTION OF PROJECT: CONSTRUCTION OF RECREATIONAL FACILITIES AT THE WITPOORT DAM-PHASE 2	
CONTRACT NO.:	PROJECT NO.:	SCALE:	DATE:
	AWA-25-06	AS SHOWN	JUNE 2025

SHEET LAYOUT

PROJECT STATUS

CONCEPT DRAWING	TENDER DRAWING	APPROVED FOR CONSTRUCTION	ASBUILT DRAWING
REVISIONS AND ISSUES		SIGNATURE & PIN NUMBER	
REMARKS		DATE	
DRAWING NO.		ORIGINAL PAPER SIZE	
AWA-26-06-01		A0	
SHEET NO.		1 OF 4	