




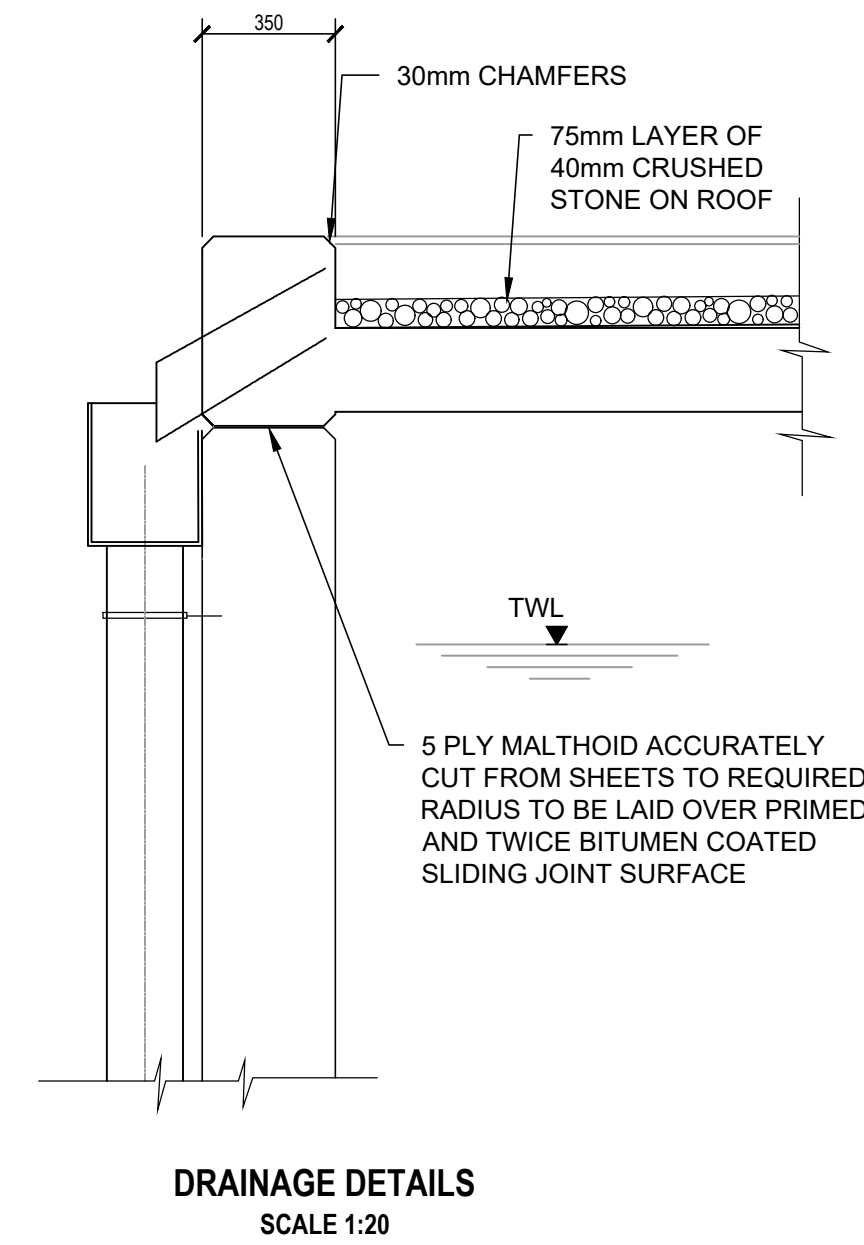

FUNDER:
Department of Water and Sanitation

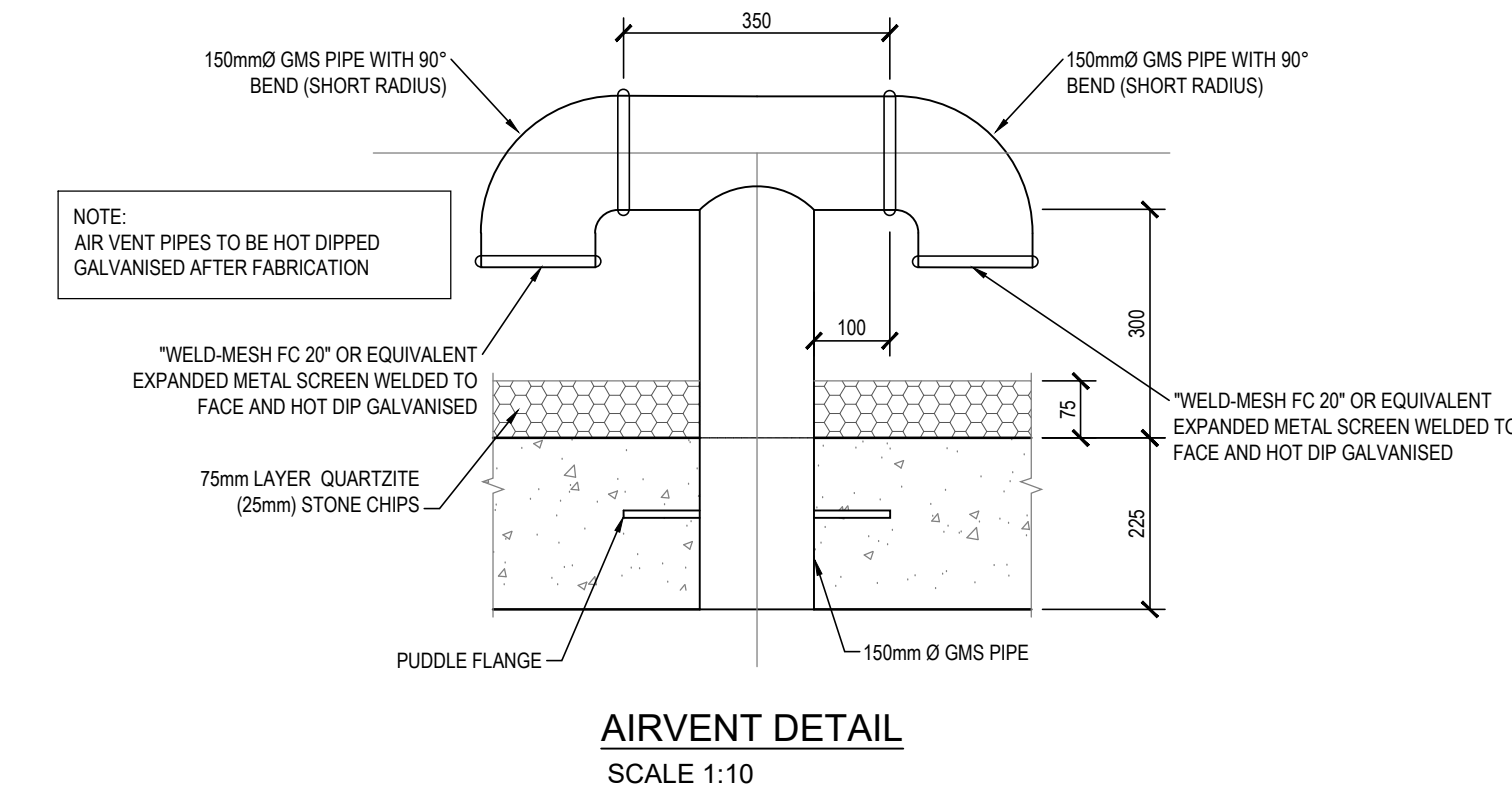

CLIENT:
Nkangala District Municipality

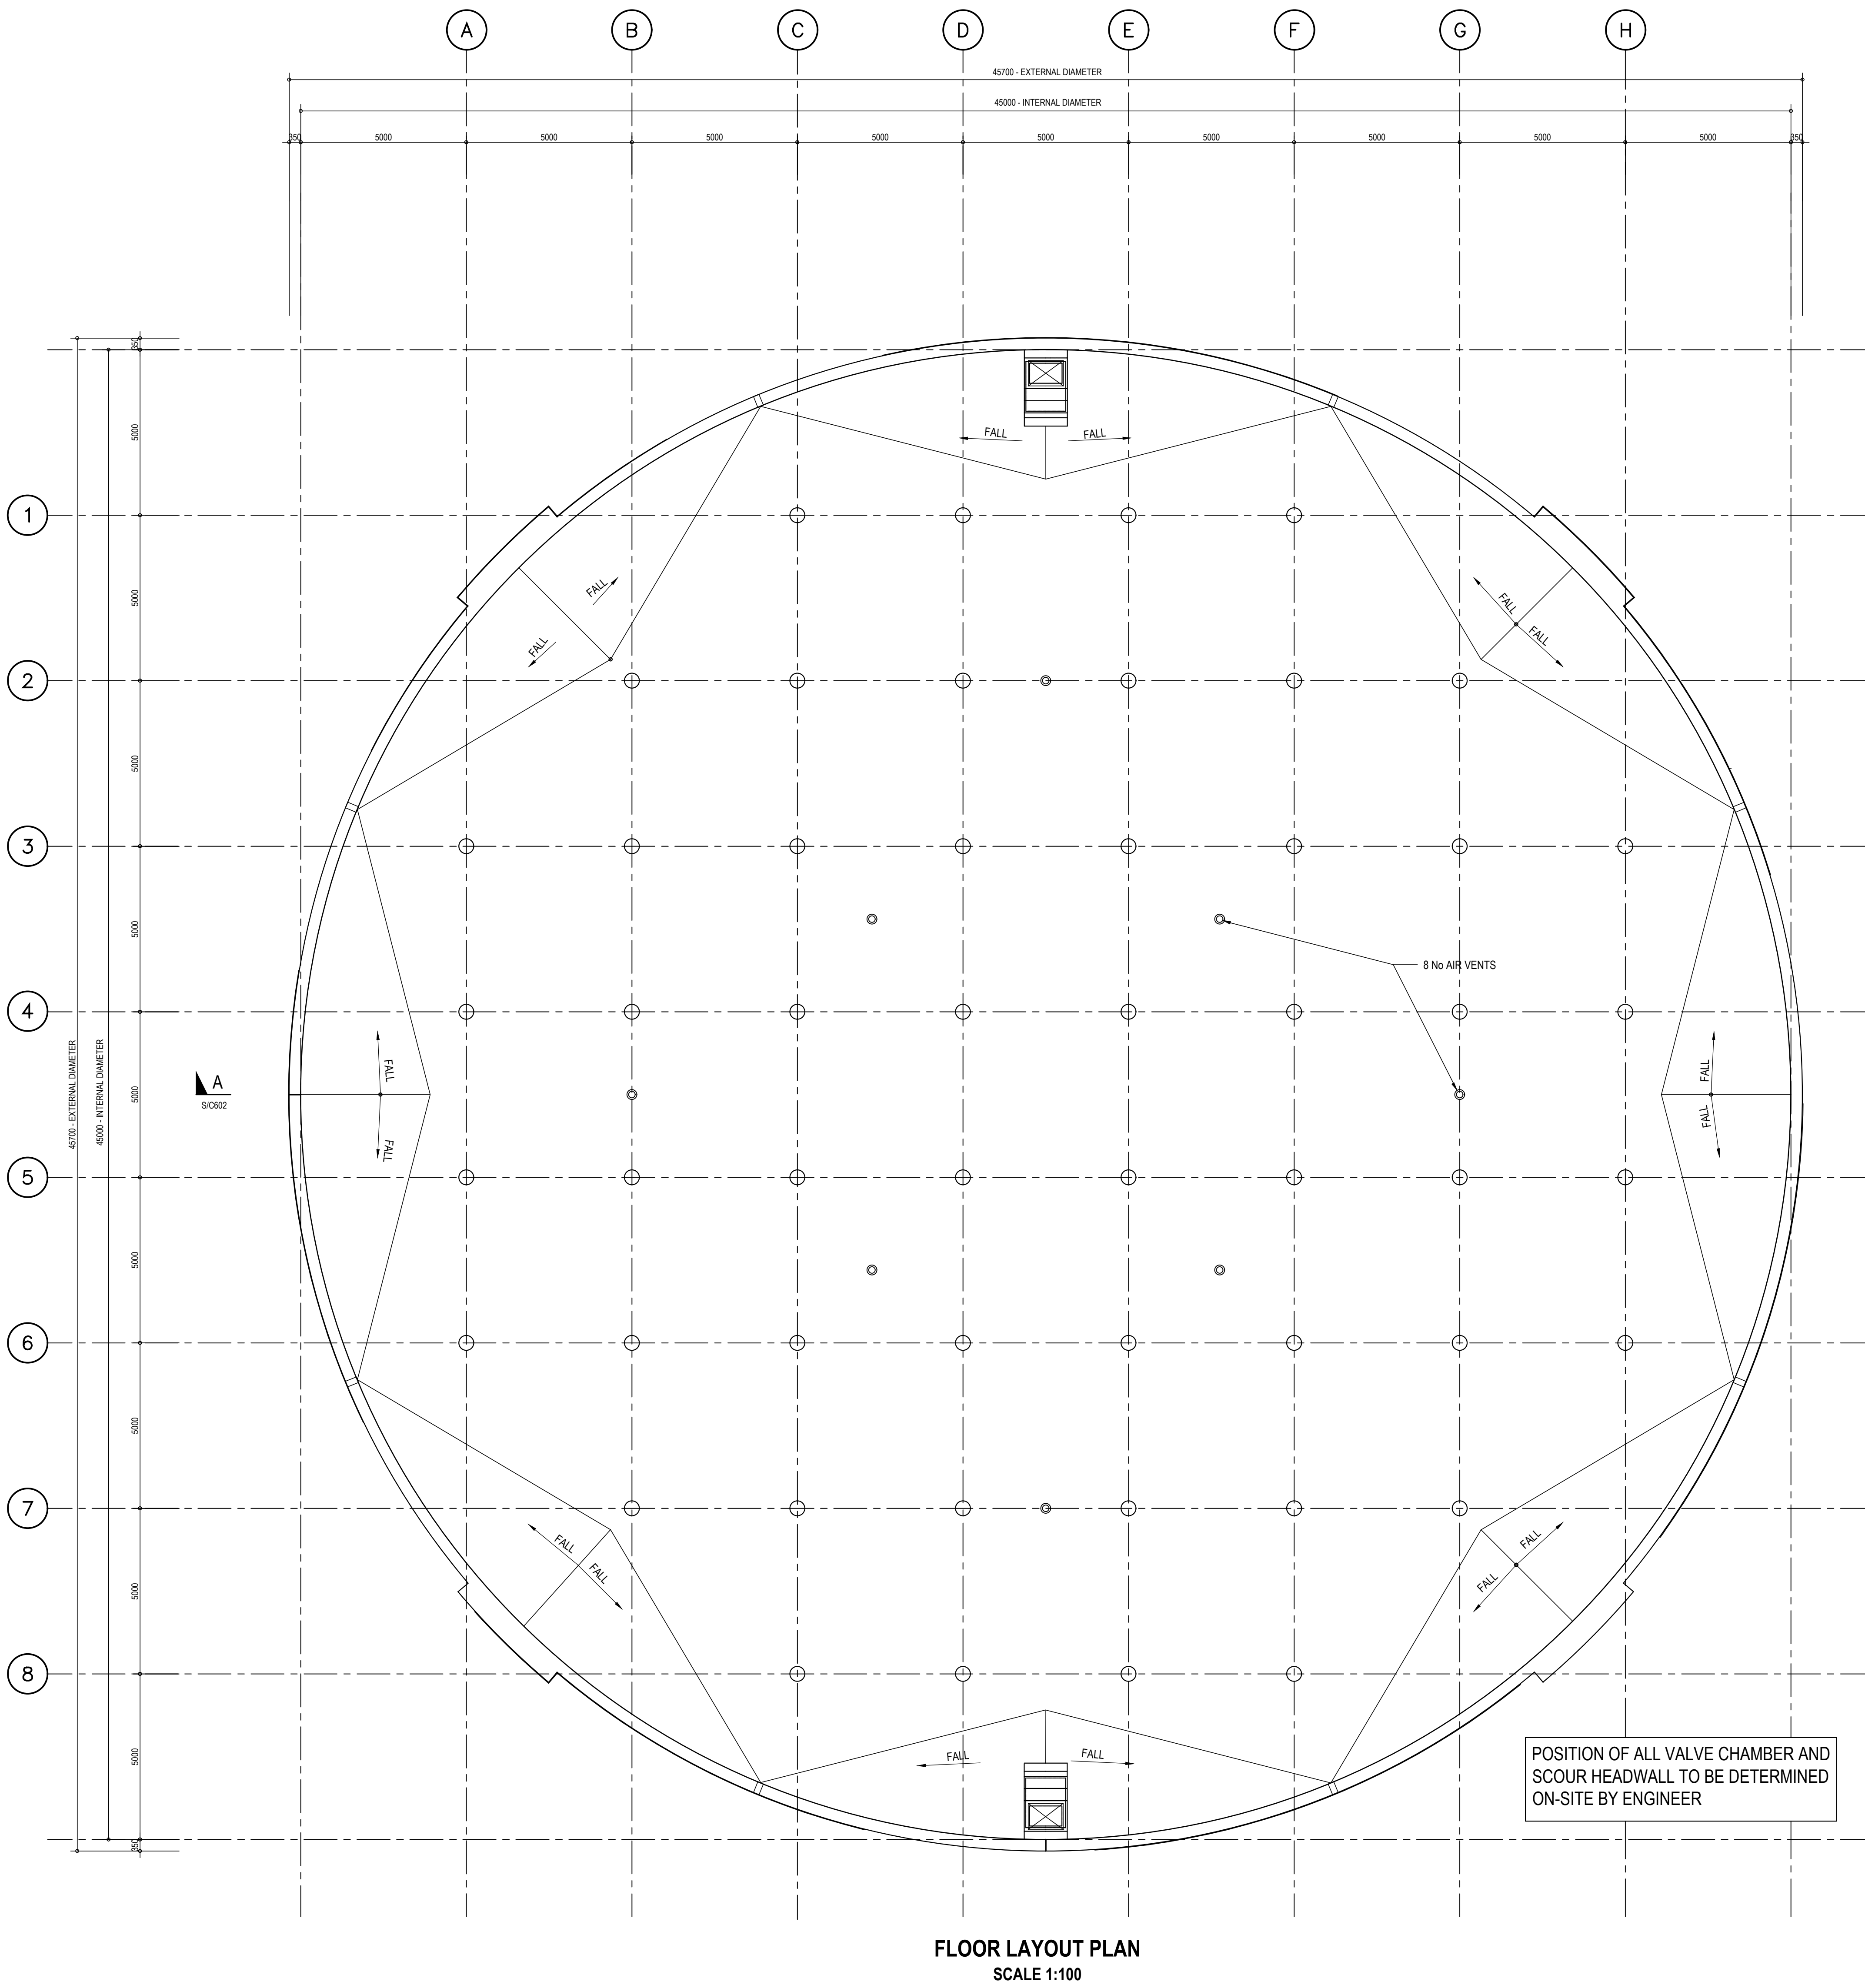

ENGINEER:
KUFANIKIWA CONSULTING
Physical Address: 11 Derby Place, Derby Downs Office park, Westville
Telephone Number: (031) 701 1038
Facsimile Number: (031) 701 0963
E-mail Address: info@kufanikiwa.co.za
Website Link or Address: www.kufanikiwa.co.za

DRAWING REVISIONS				
REV	DATE	DRAWN	CHECKED	DESCRIPTION

PROJECT NAME:
WESTERN HIGHVELD BULK WATER SCHEME

DRAWING TITLE:
PROPOSED 11.5ML COMMAND RESERVOIR ROOF LAYOUT PLAN

RESPONSIBLE PERSONNEL		SIGNATURE	DATE
DESIGNED	S MASONDO		
DRAWN	L JIYANA		
CHECKED	S MNGADI (PR Tech Eng)		
APPROVED	M NDLOVU (PR Tech Eng)		
SCALE	AS SHOWN		

APPROVED ; CLIENT			
SIGNATURE		DATE	
PROJECT NUMBER		DRAWING NUMBER	
VU-WTR-21-006		203	
STAGE	SHEET SIZE	SHEET No.	REVISION
TENDER	A0	1 OF 1	0

COPYRIGHT RESERVED

TENDER